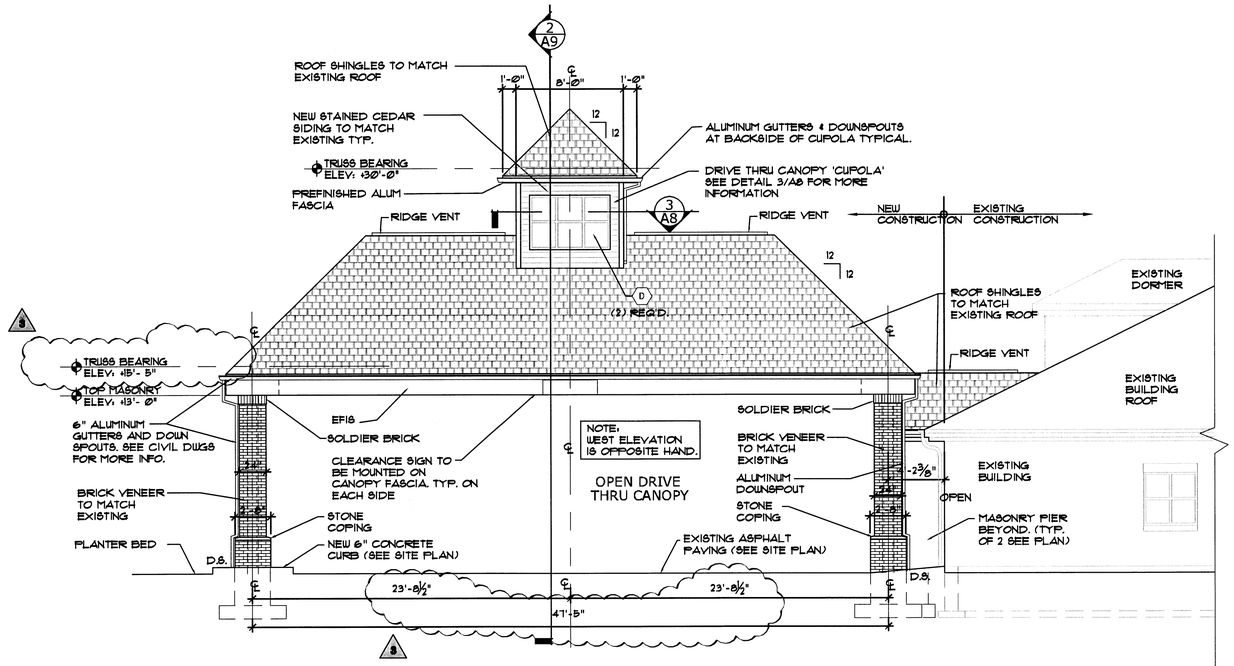

2 A.8 EAST CANOPY ELEVATION

SCALE: 3/16" = 1'-0"

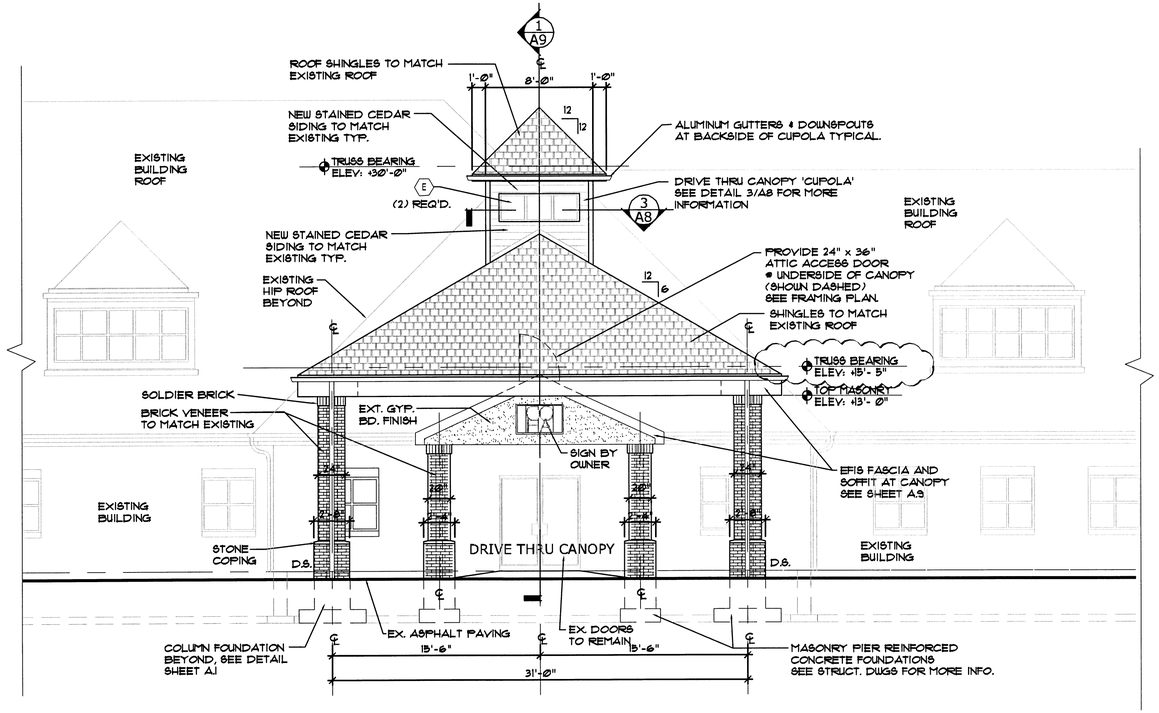

1 A.8 SOUTH CANOPY ELEVATION

SCALE: 3/16" = 1'-0"

CUPOLA WINDOW TYPES

SCALE : 3/8" = 1' - 0"

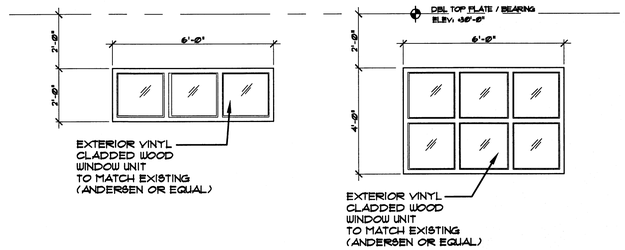

WINDOW TYPE 'E'
(2-REQUIRED)

WINDOW TYPE 'D'
(2-REQUIRED)

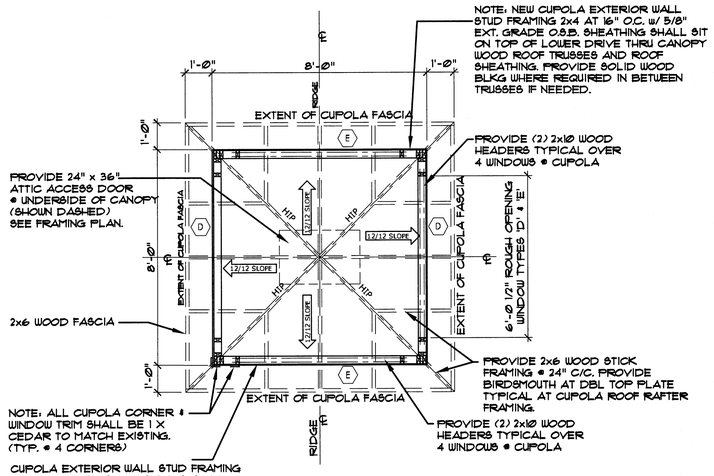

3 A8 ENLARGED CUPOLA PLAN DETAIL

SCALE : 3/8" = 1' - 0"

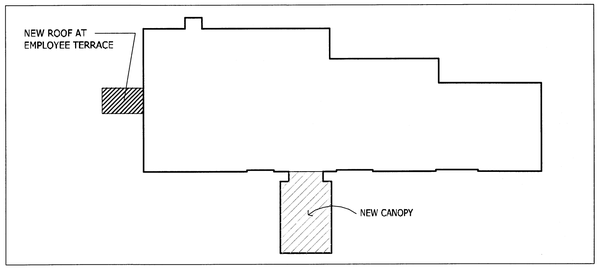

KEY PLAN

N.T.S.

STATE OF OHIO
REGISTERED ARCHITECT
DAVID J. MANN
8744

revisions
1 10.30.07 ADDENDUM No.1
2 12.13.07 ADDENDUM No.4
3 12.28.07 BULLETIN No.1
4 01.21.08 BULLETIN No.2
5 02.13.08 BULLETIN No.3

mann architects
3660 embassy parkway
akron, ohio 44333
tel. 330.666.5770
fax. 330.666.8812
website www.mann-architects.com

GS&P

drawing CANOPY ELEVATIONS
project no. 11406
date OCTOBER 23, 2007
scale AS NOTED

project
COLUMBUS ONCOLOGY
JASONWAY PROFESSIONAL BUILDING
810 JASONWAY AVENUE, SUITE A
COLUMBUS, OHIO 43214-2329

A.8
OF 18
sheet no.