0 5 10 20 40 60
1" = 20'0"

0 5 10 20 30
1" = 10'0"

0 5 10 20 24
1/8" = 1'0"

0 5 10 12
1/4" = 1'0"

0 1 2 3 4
3/4" = 1'0"

0 1 2 3
1" = 1'0"

0 1
3" = 1'0"

This drawing and the material appearing herein, constitute the original and unpublished work of Feinknopf Macioce Schappa Architects, Inc. and may not be used on any project for any purpose, nor may the same be copied (except by those governmental agencies requried by law), or disclosed without written consent of the architect.

©COPYRIGHT FEINKNOPF MACIOCE SCHAPPA, ARCHITECTS, INC. 1996

PROJECT #	95062-01	PROJECT MANAGER	DLAB
DATE	7-1-1996	DRAWN BY	MMP
SCALE	AS NOTED	REVIEWED BY	DLAB

NOTES

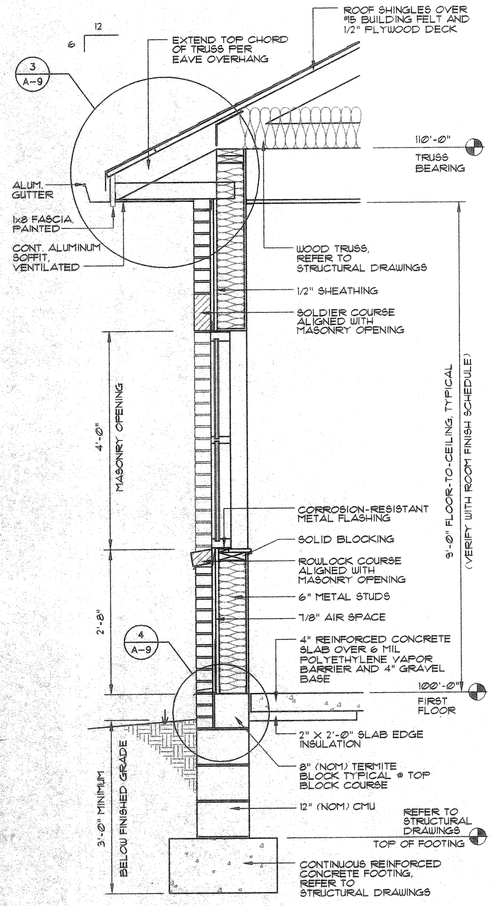

1 A-9 TYPICAL WALL SECTION
3/4" = 1'-0"

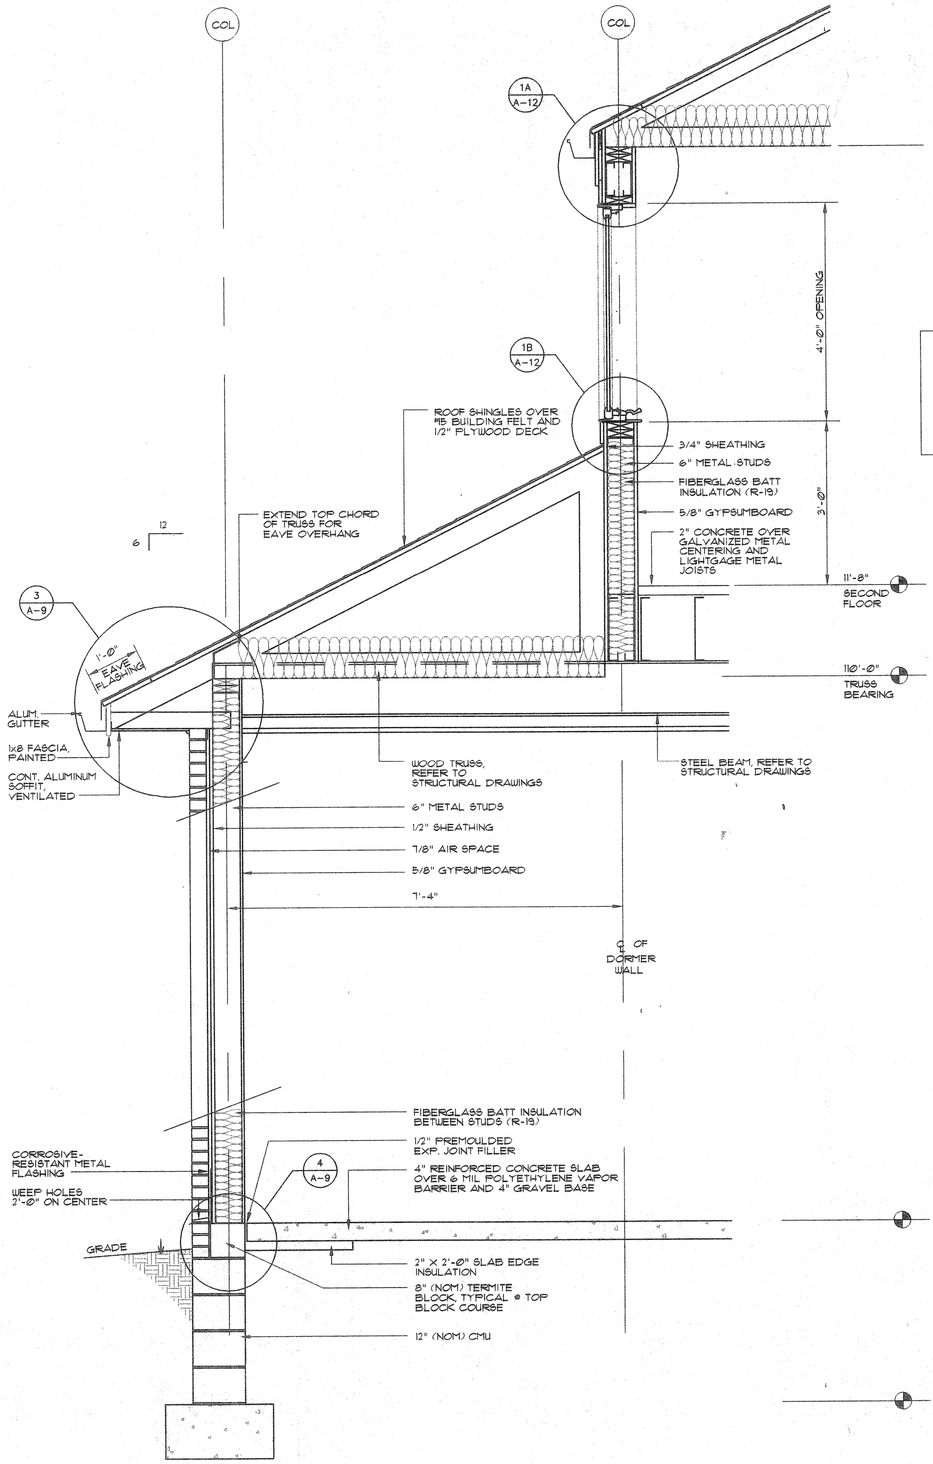

2 A-9 SECTION THROUGH DORMER
3/4" = 1'-0"

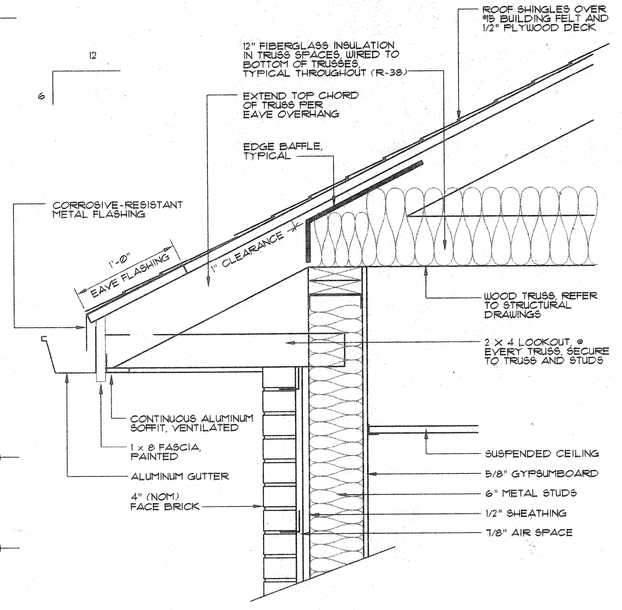

3 A-9 EAVE OVERHANG
SCALE: 1 1/2" = 1'-0"

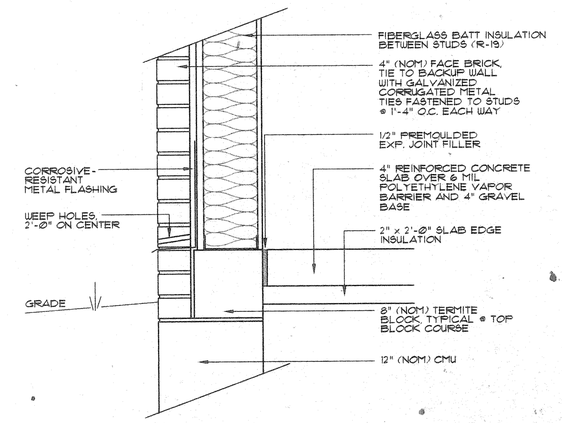

4 A-9 DETAIL
SCALE: 1 1/2" = 1'-0"

NO.	REVISION DESCRIPTION	DATE

FEINKNOPF
MACIOCE
SCHAPPA
Architects, Inc.

274 Marconi Boulevard, Columbus, Ohio 43215
tele (614) 221-3192 fax (614) 221-5601

JOB

JASONWAY MEDICAL
OFFICE BUILDING

SHEET TITLE	SHEET NO.
ARCHITECTURAL DETAILS	A-9